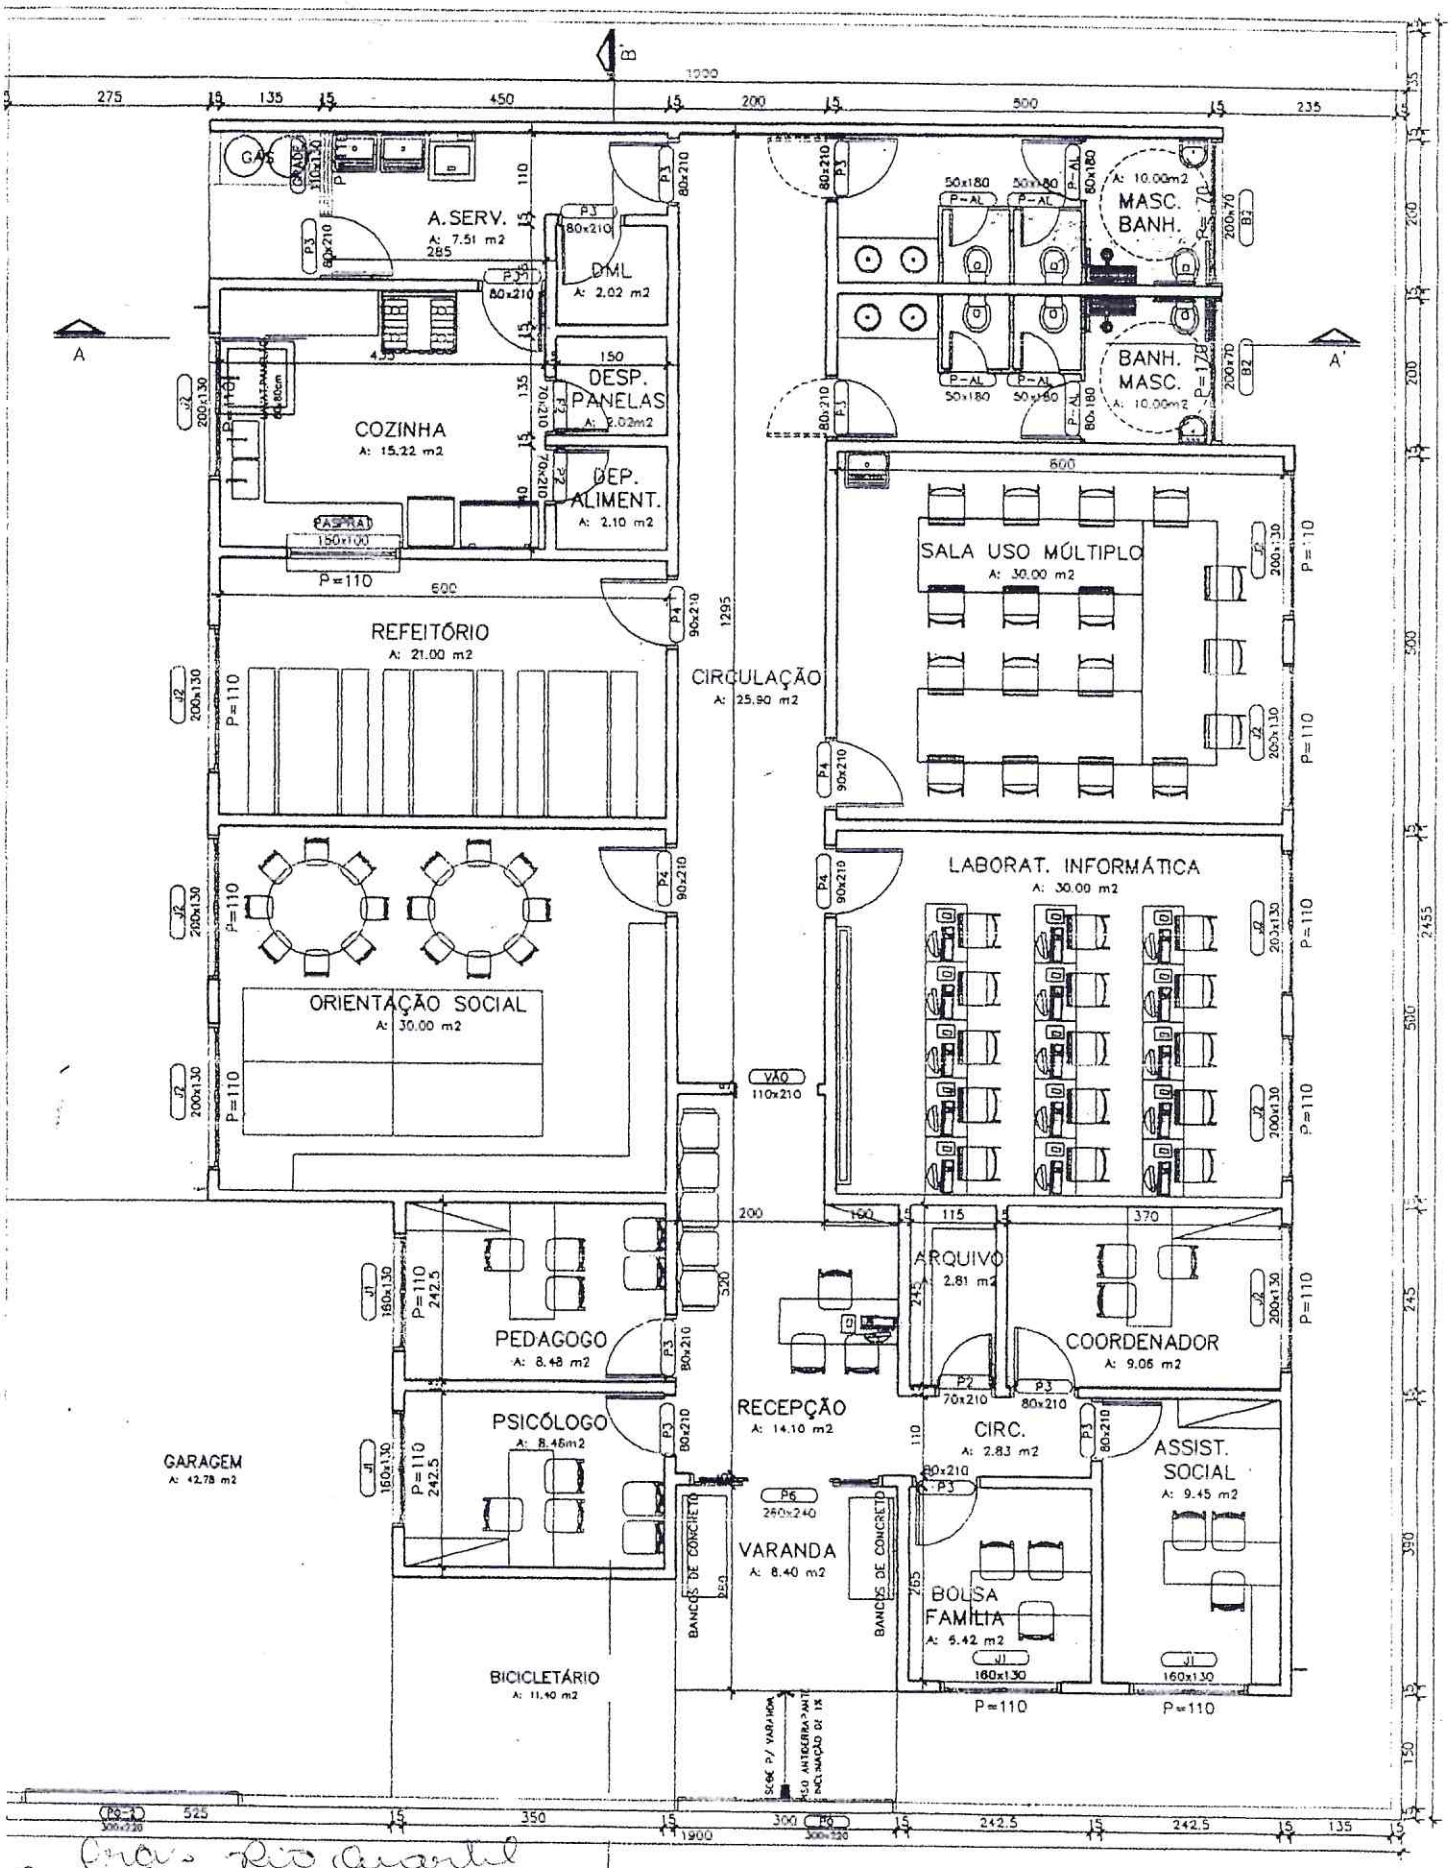

Cras Rio Quartel
Rua Jorge Nunes Rosa S/N
Bairro Rio Quartel
(27) 3373.0694

PLANTA CRAS RIO QUARTEL
AREA TOTAL CONSTRUIDA: 285,81 m2
Escala 1/50

300m2.

PRODUCED BY AN AUTODESK EDUCATIONAL PRODUCT

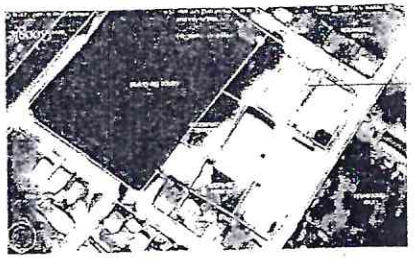

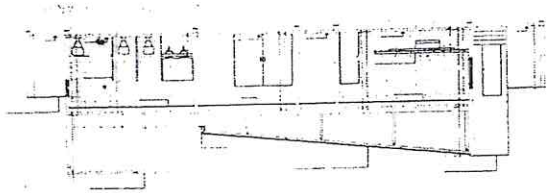

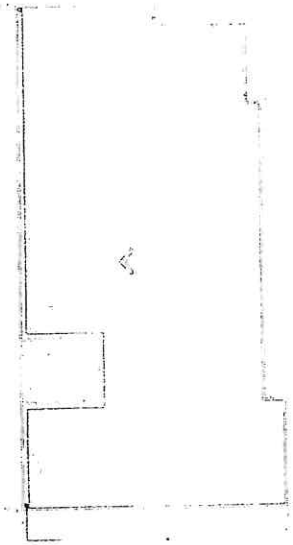

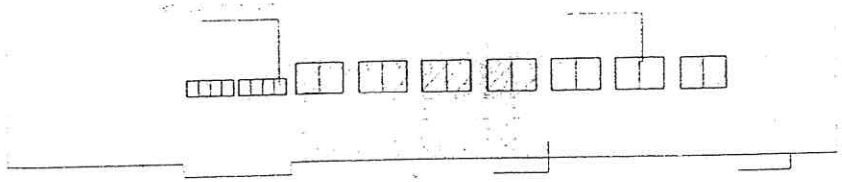

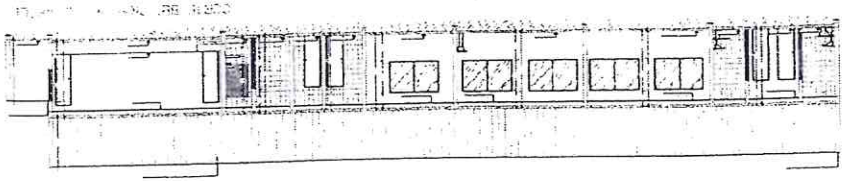

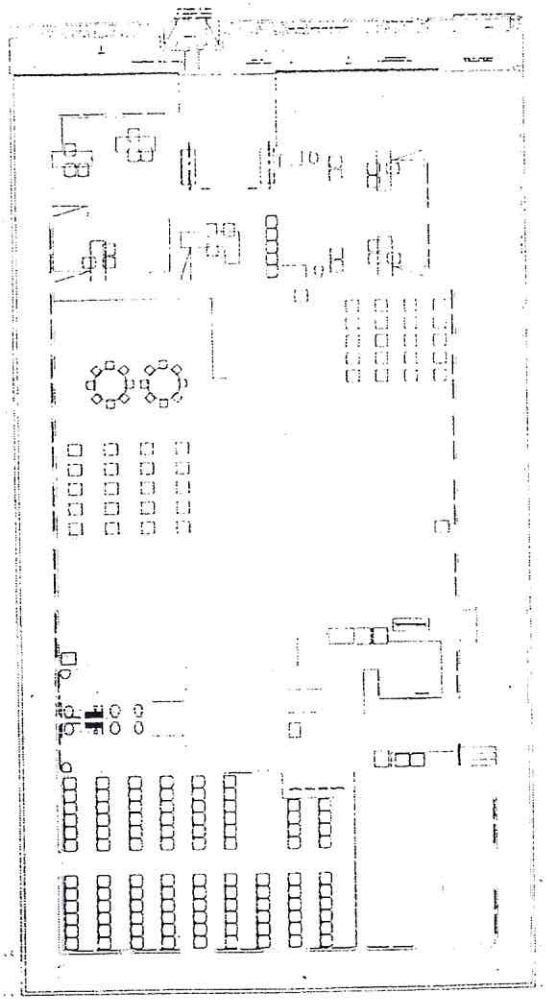

PRODUCED BY AN AUTODESK EDUCATIONAL PRODUCT